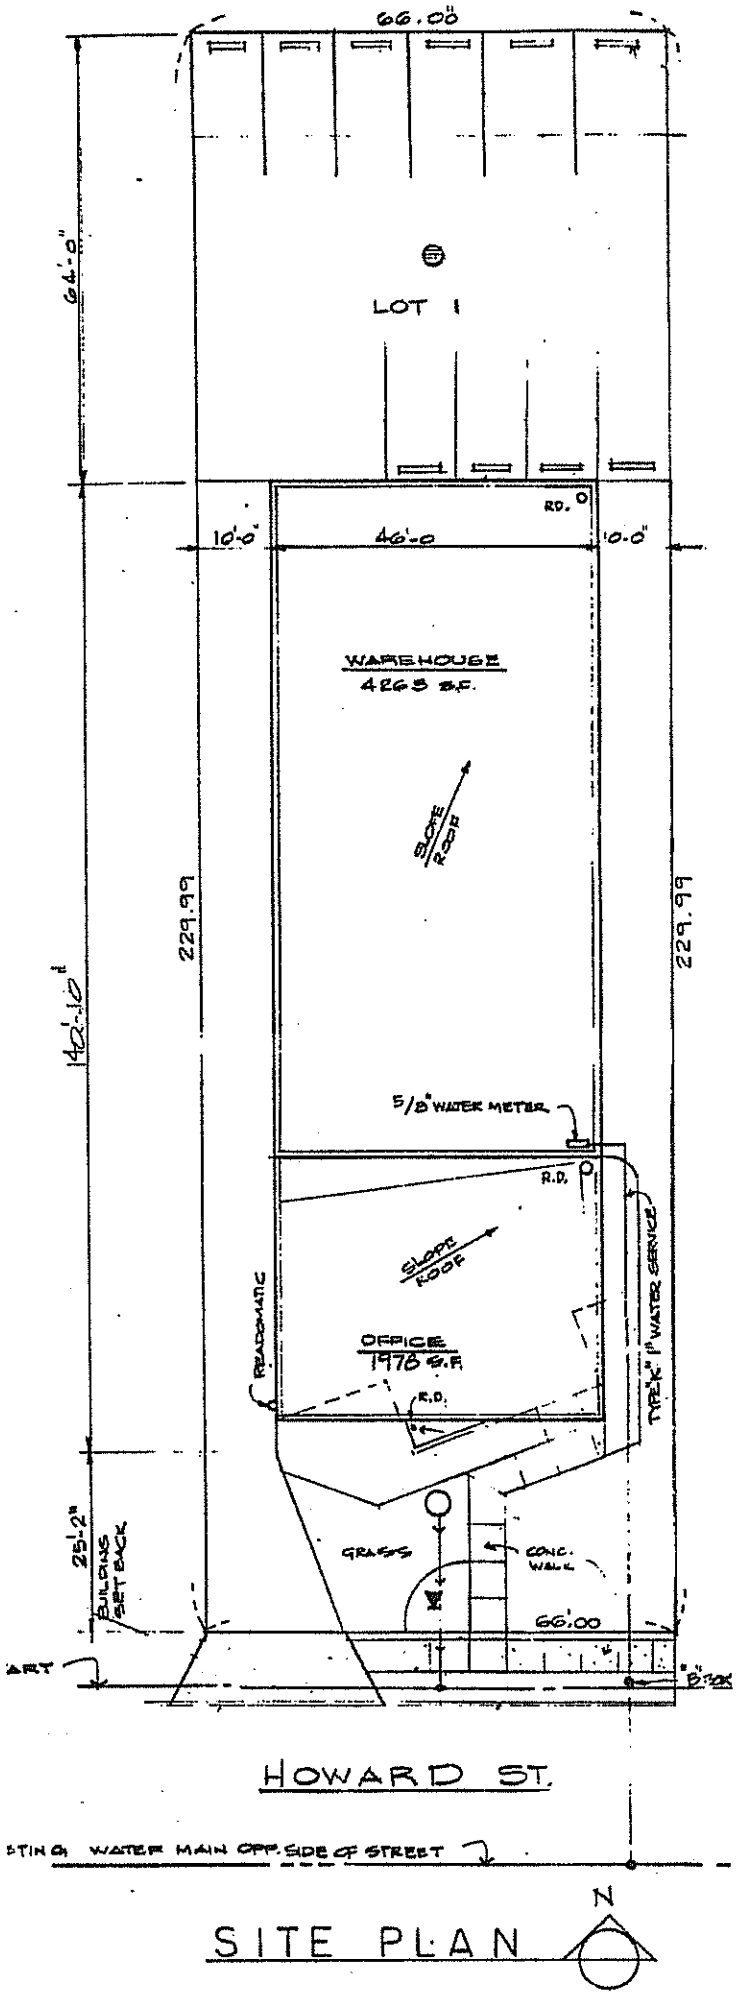


SITE PLAN

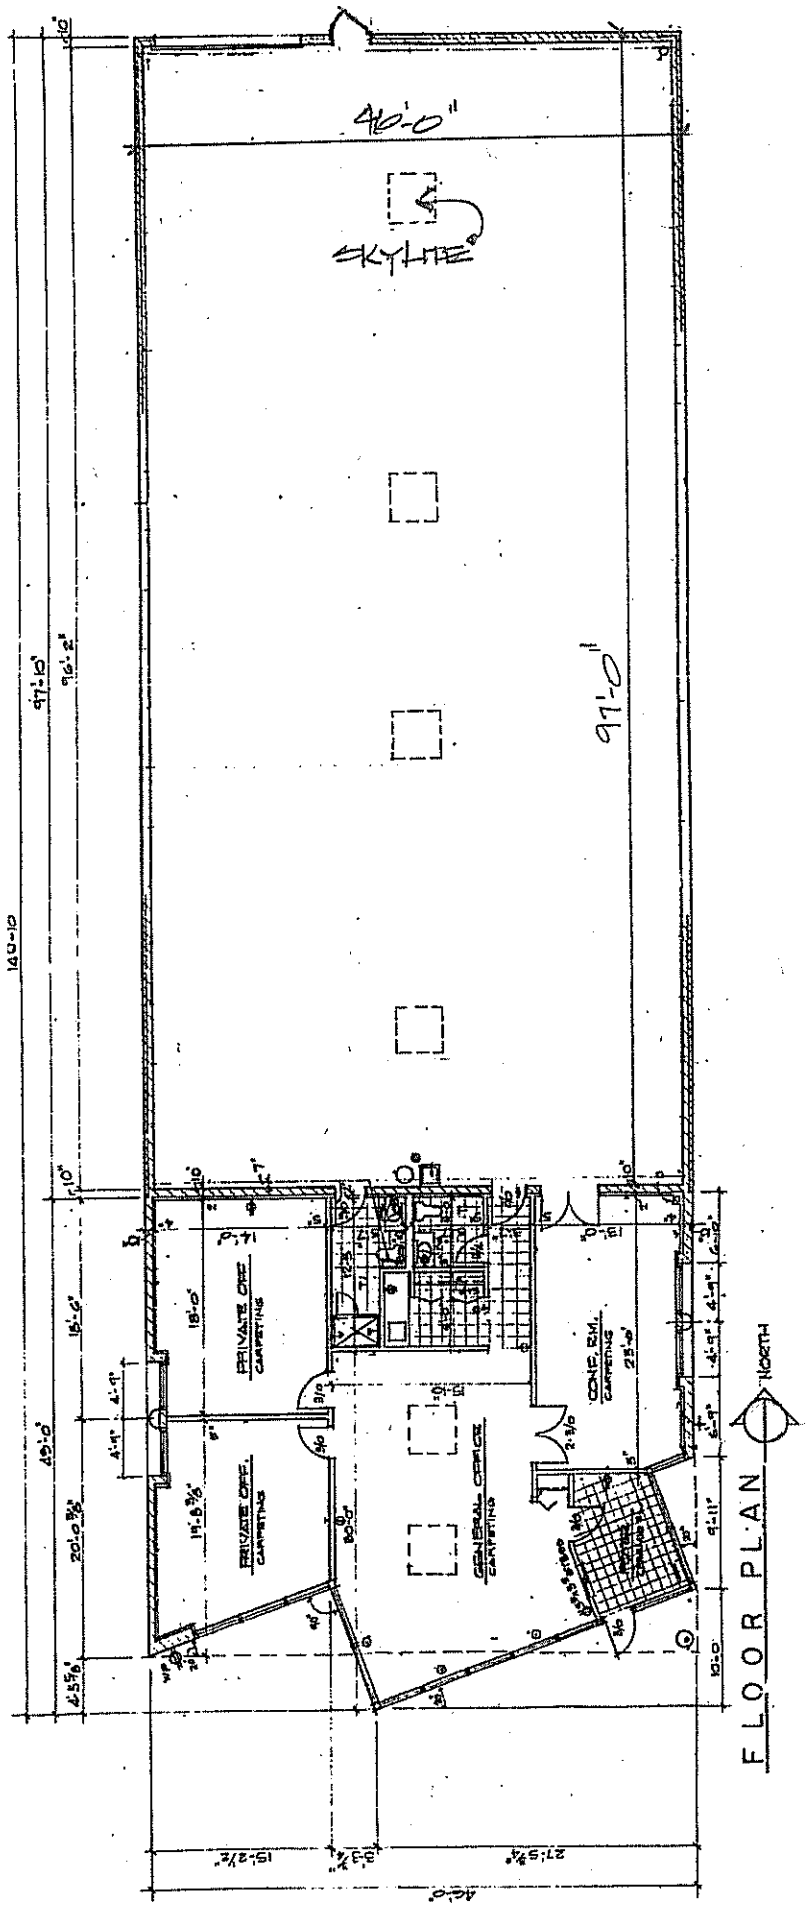


FLOOR PLAN